




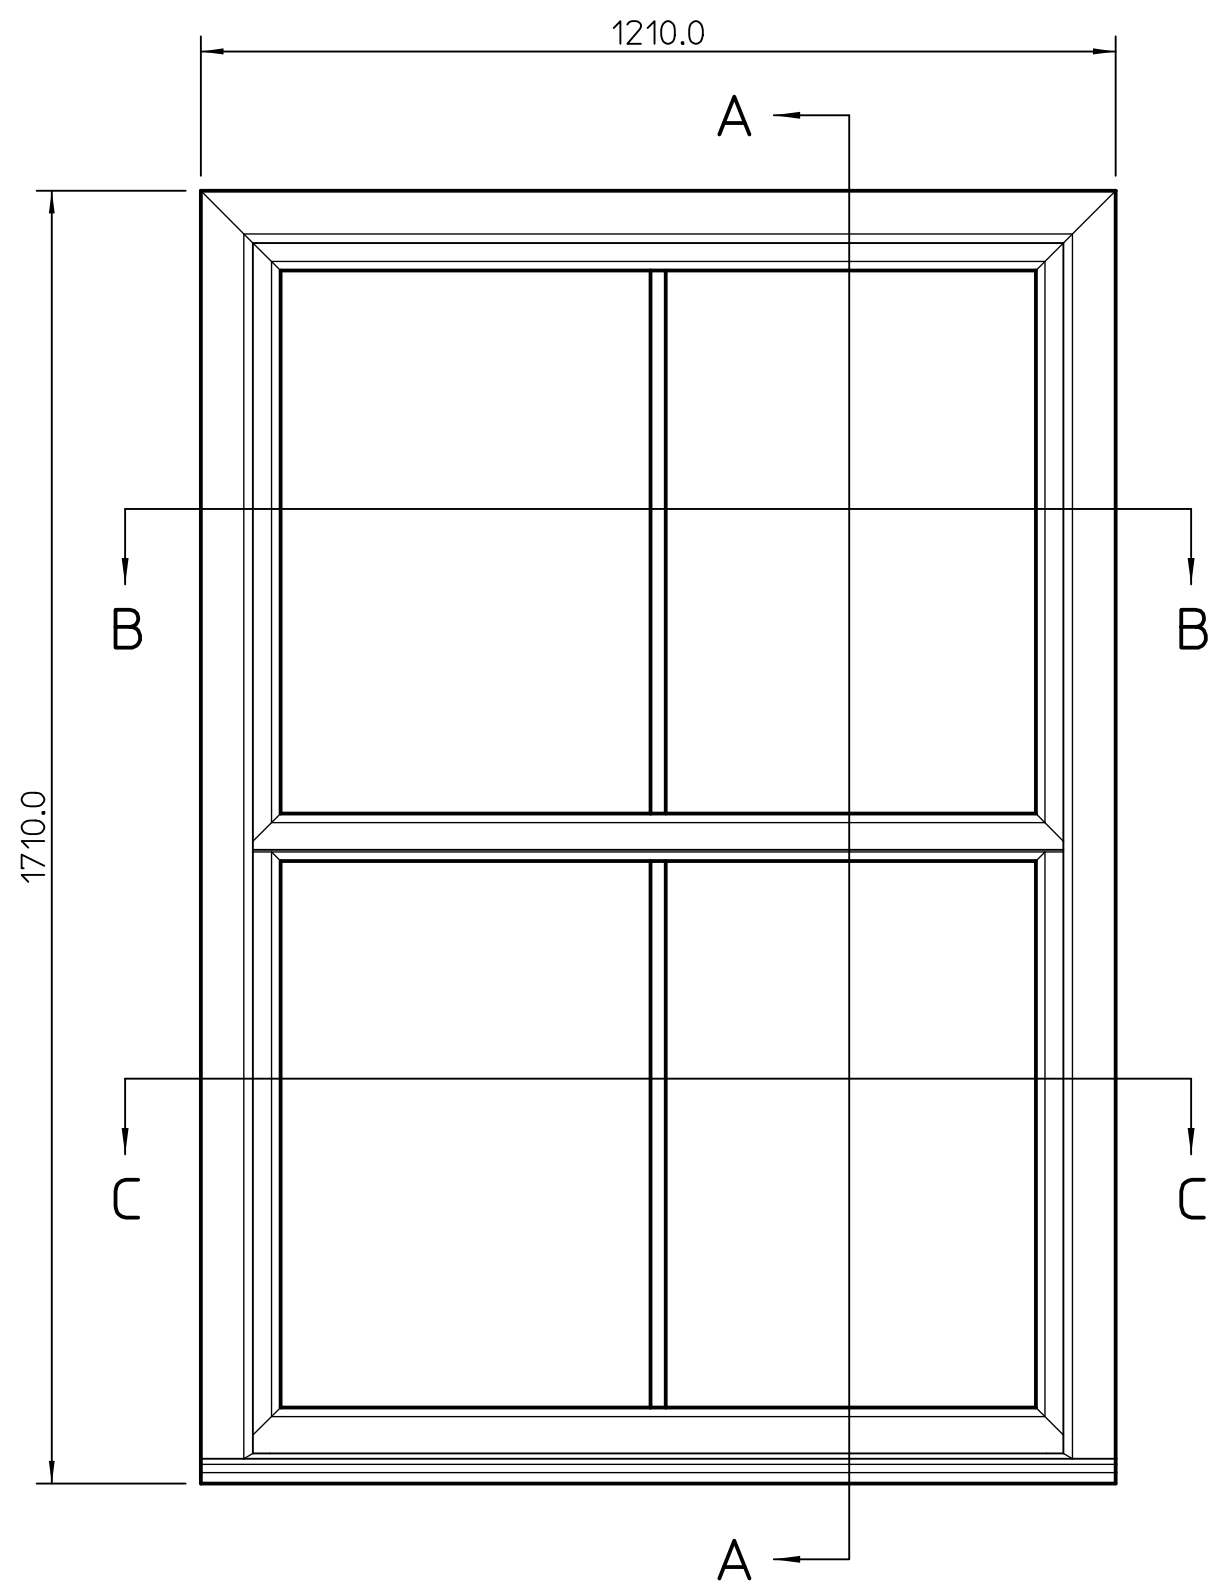




1:10 ELEVATION

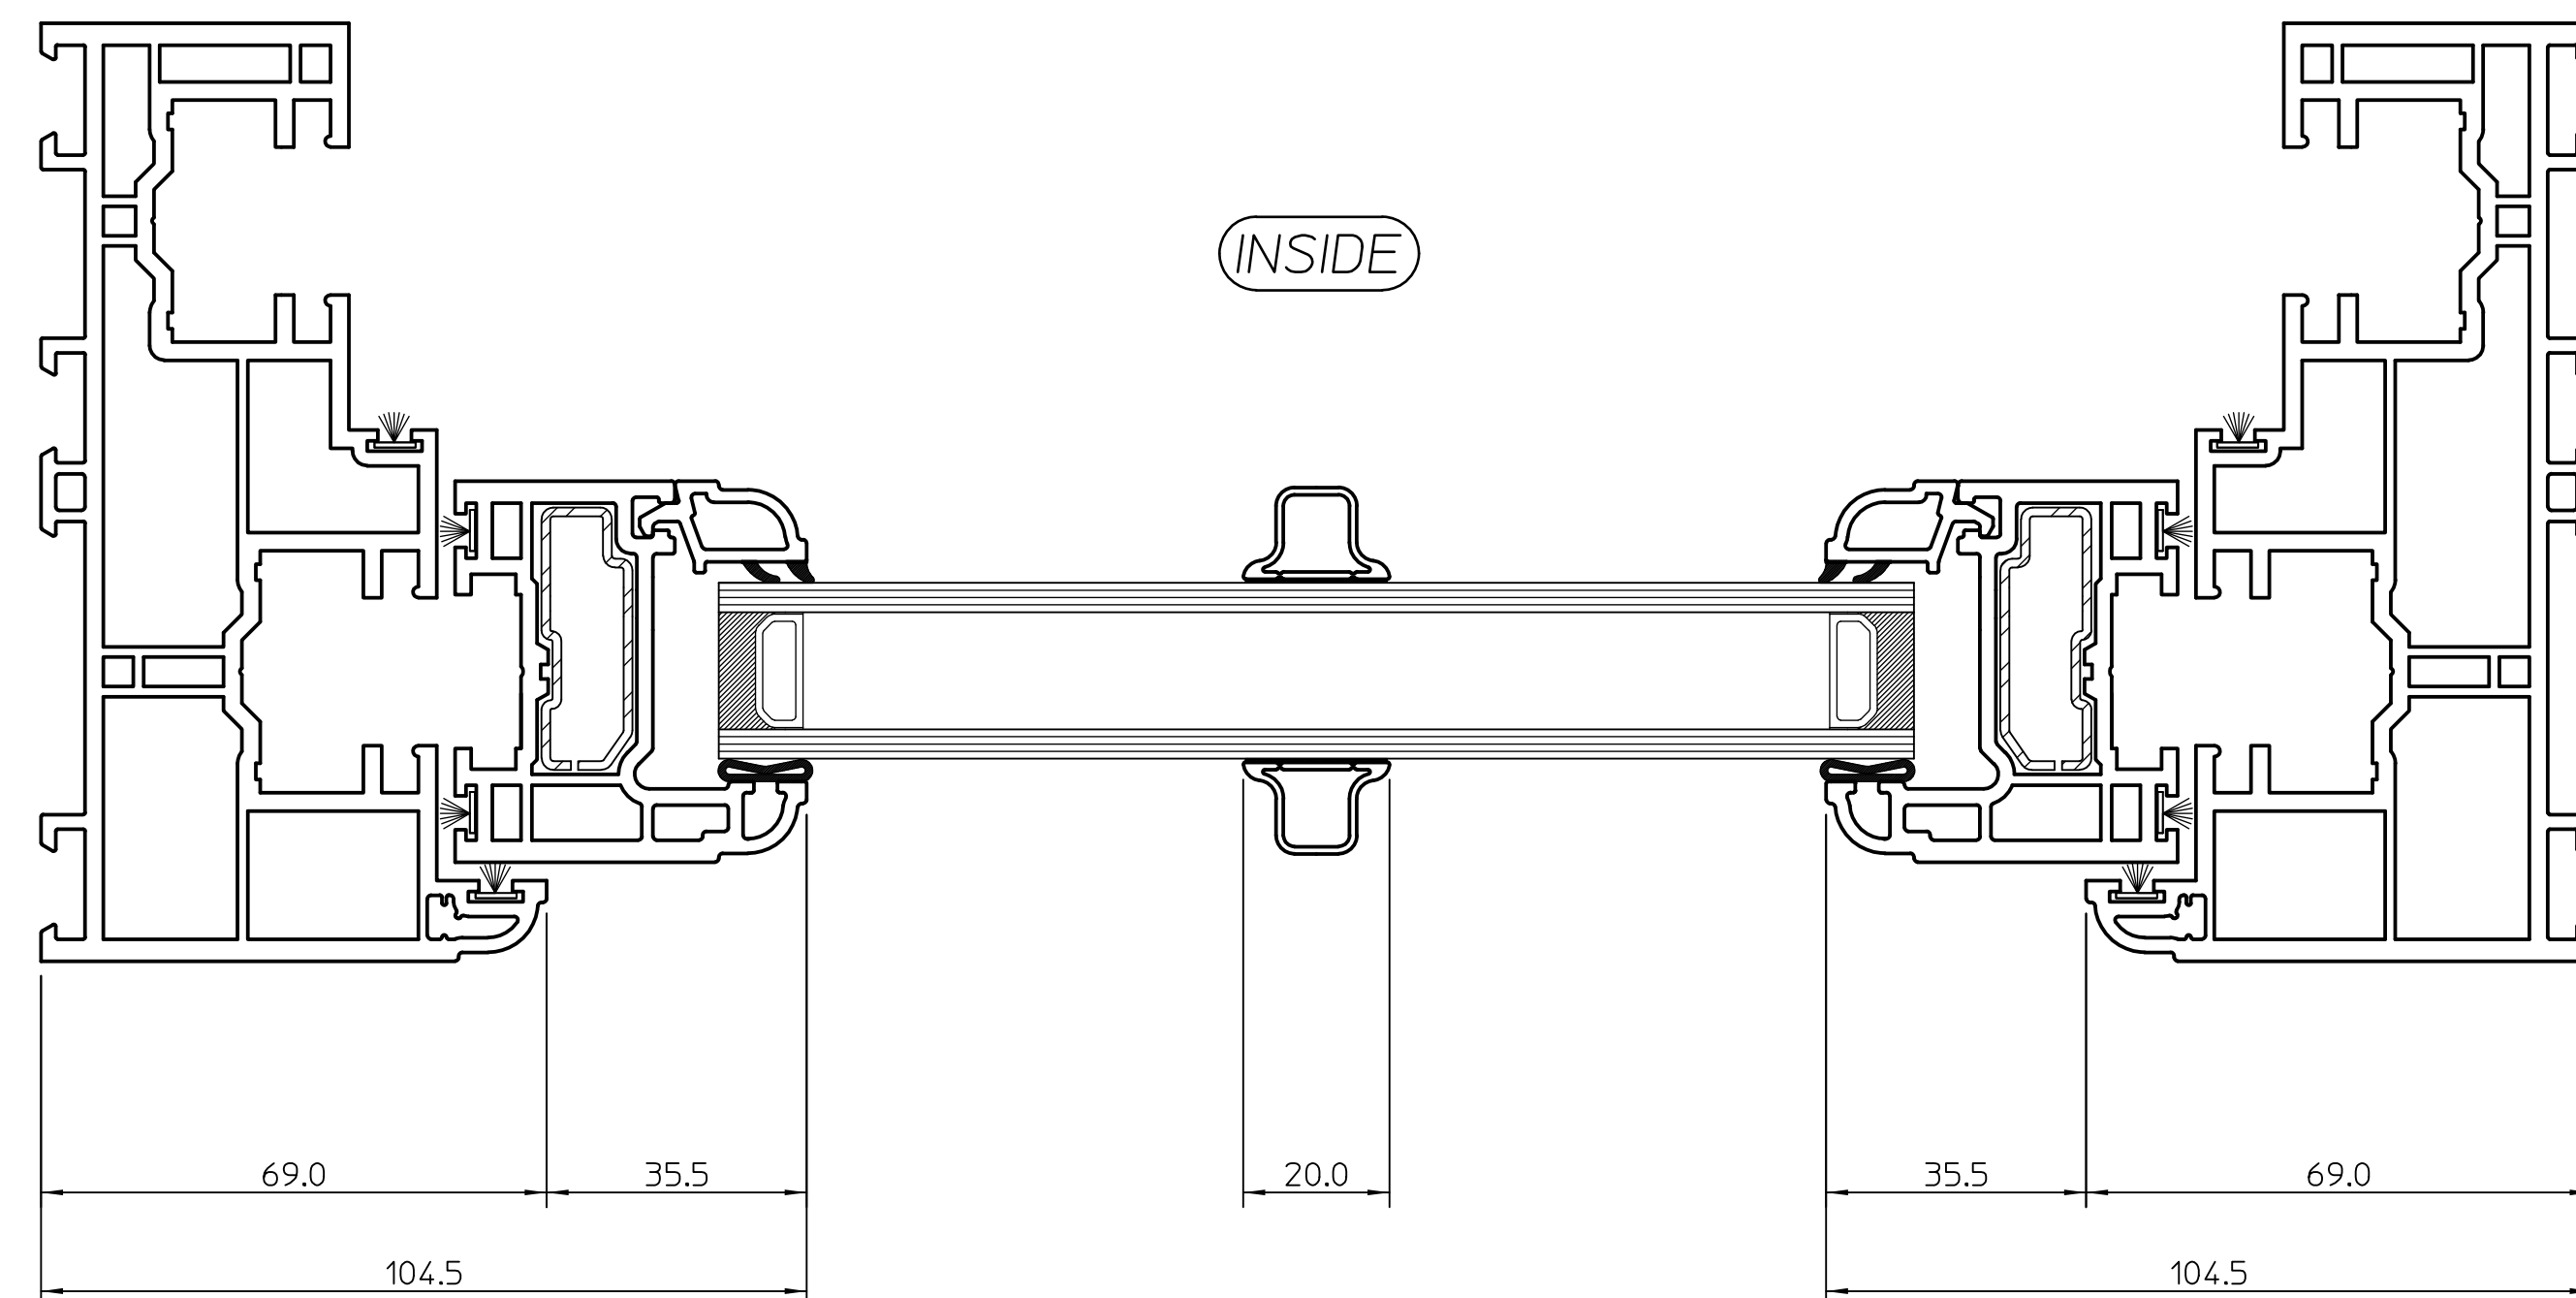

SECTION 'B-B'

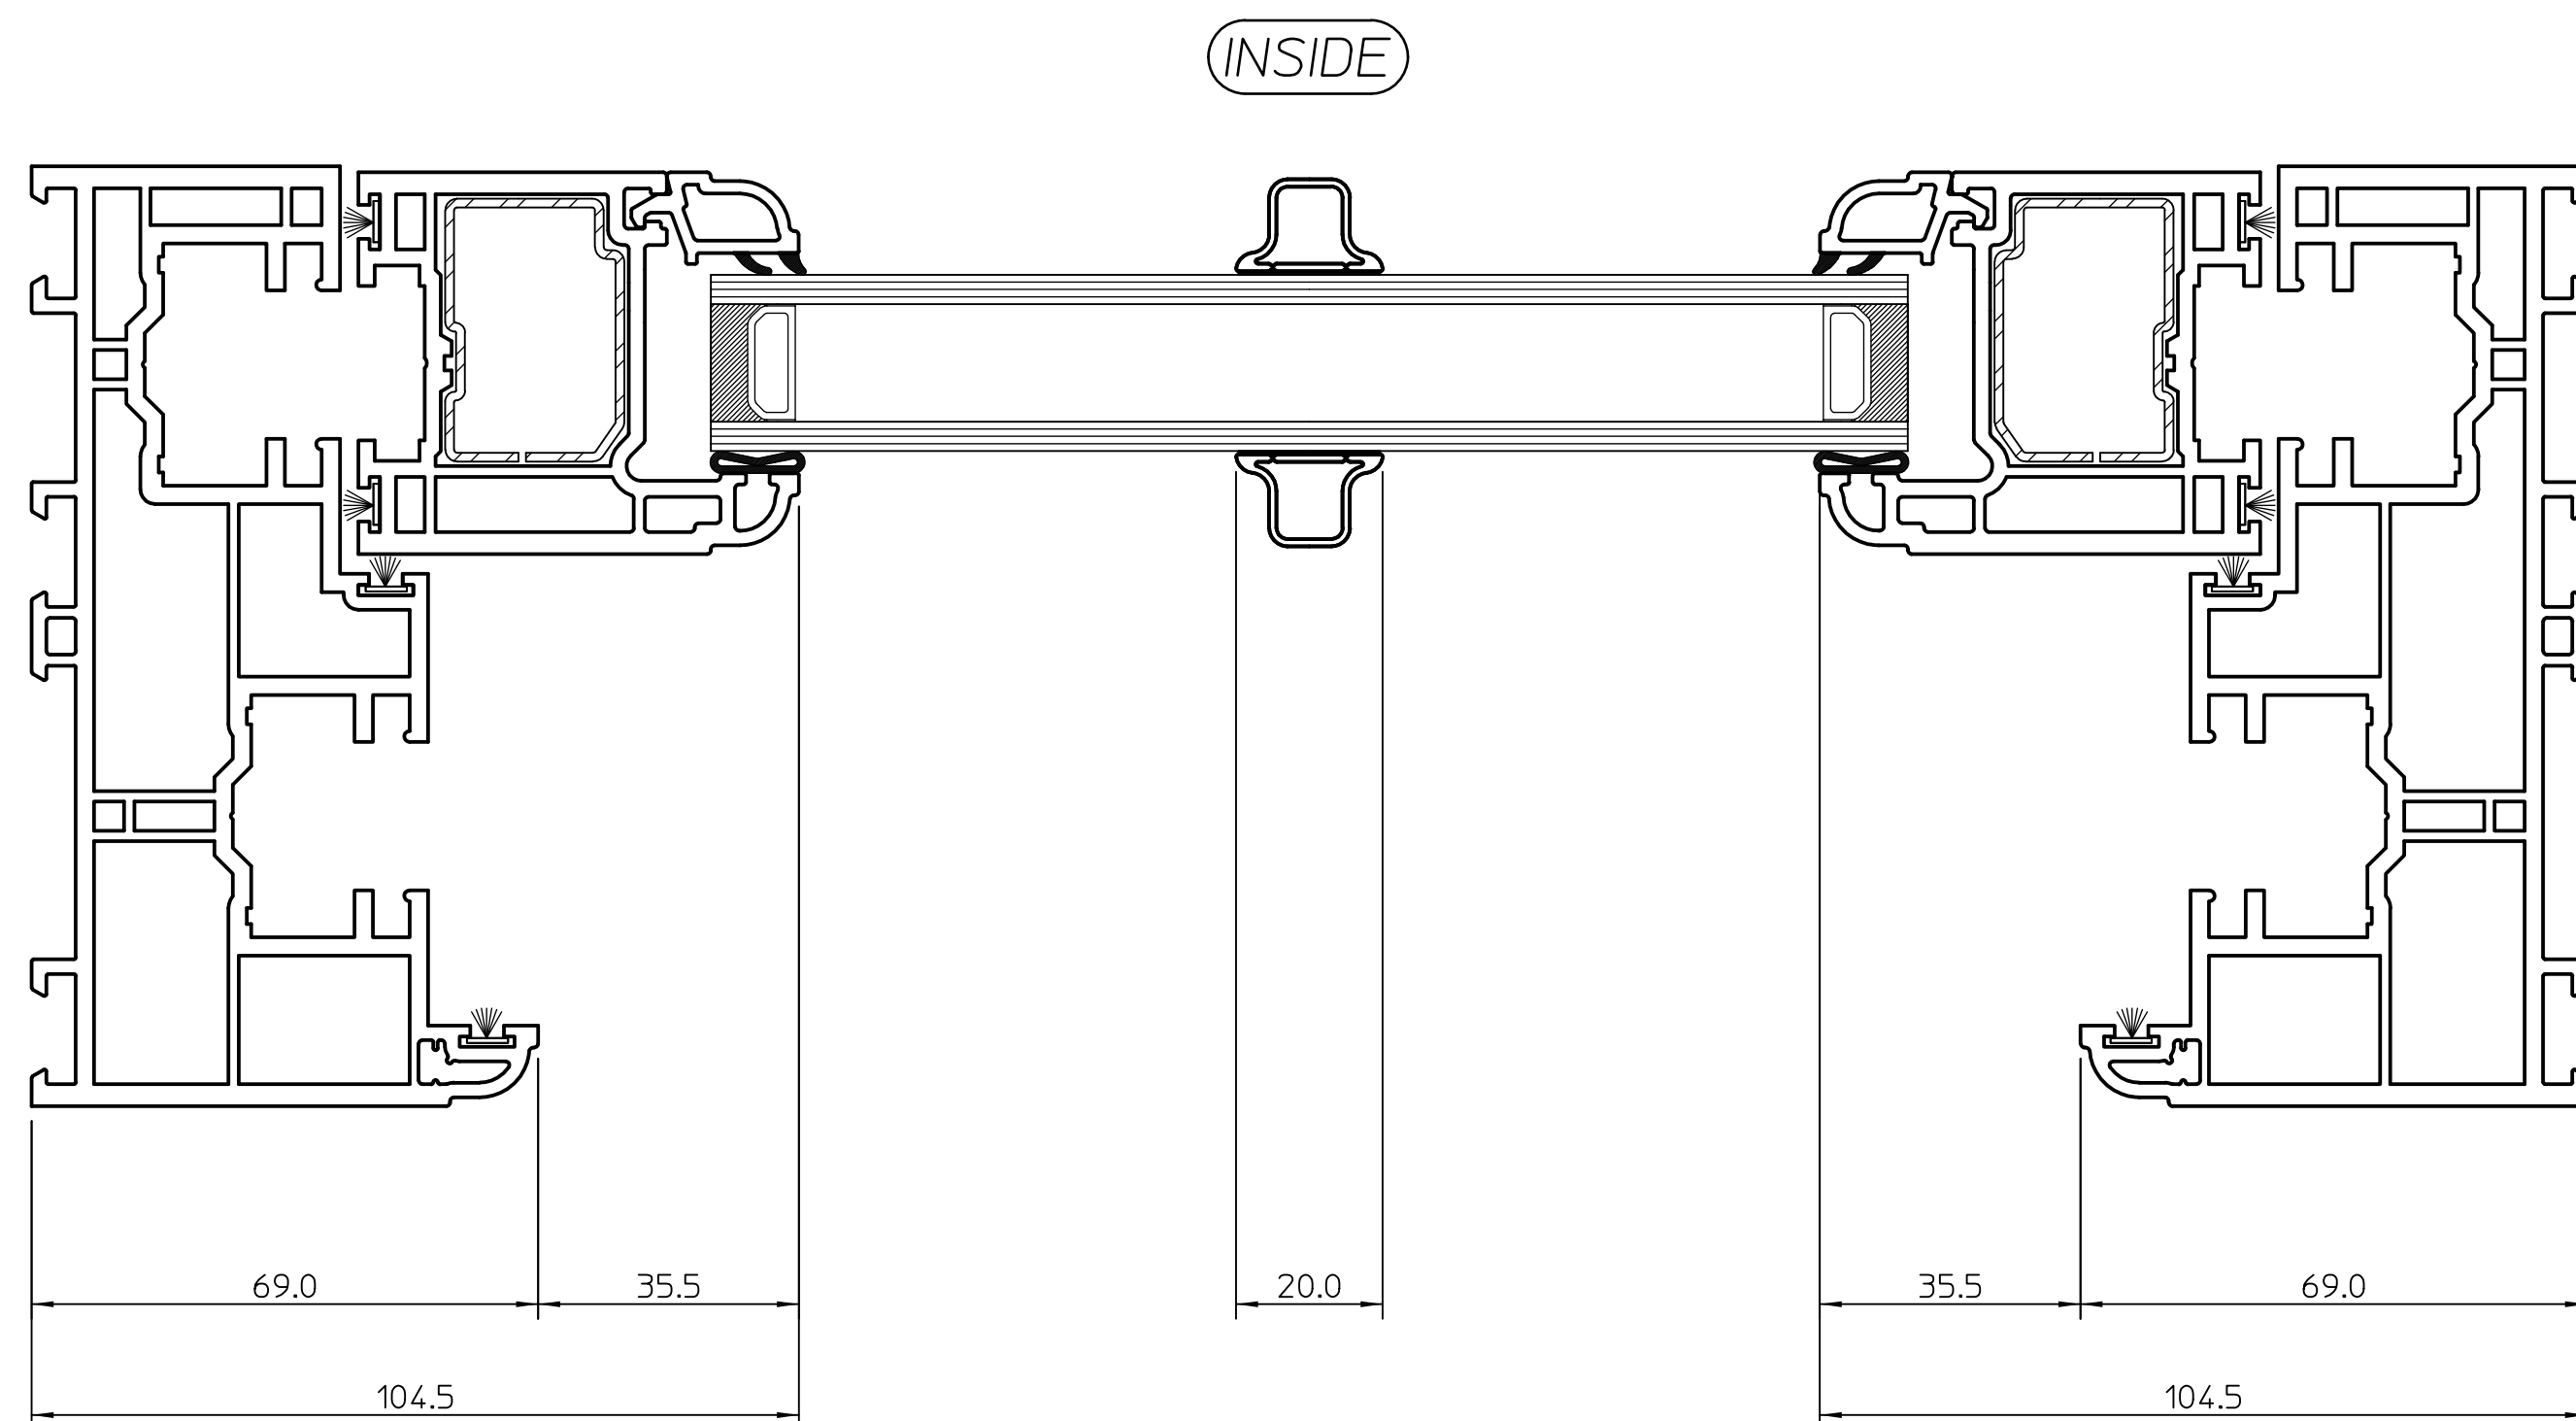

SECTION 'C-C'

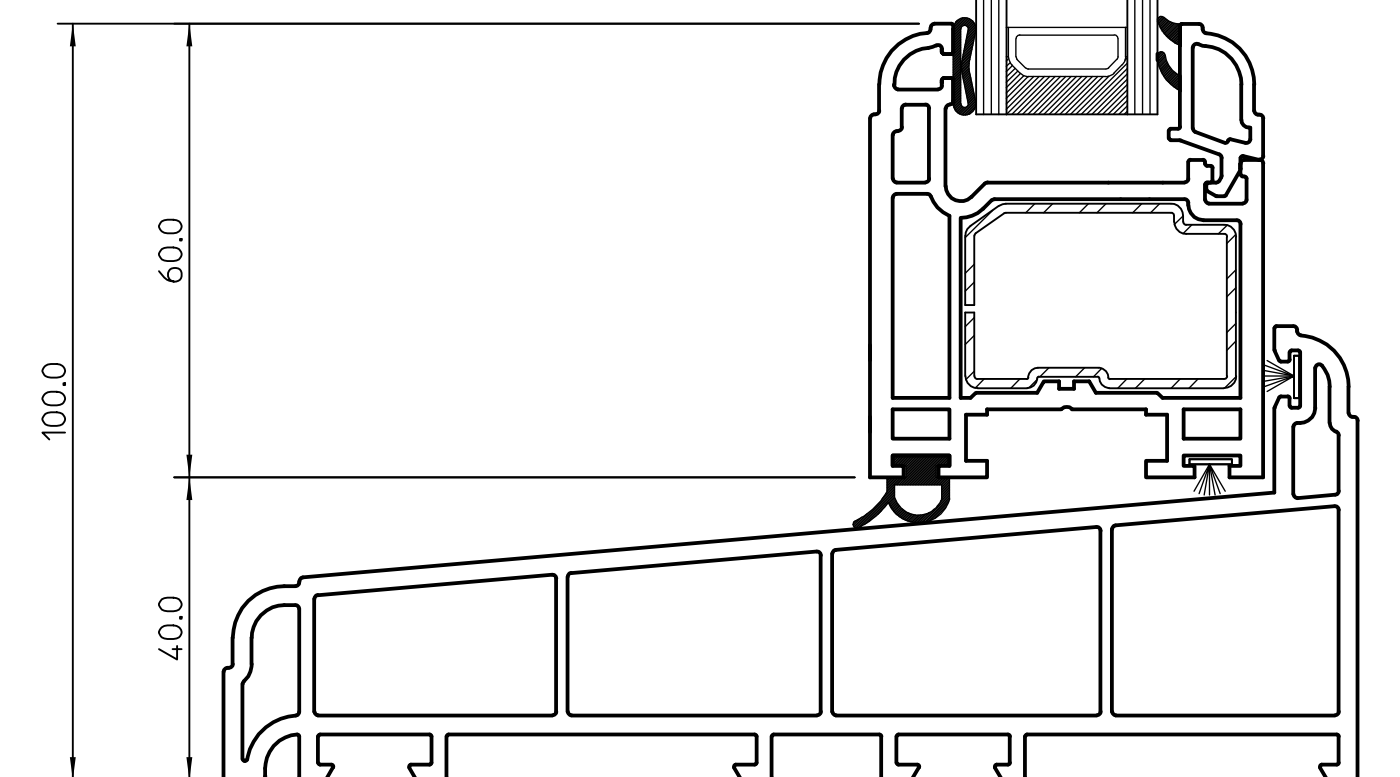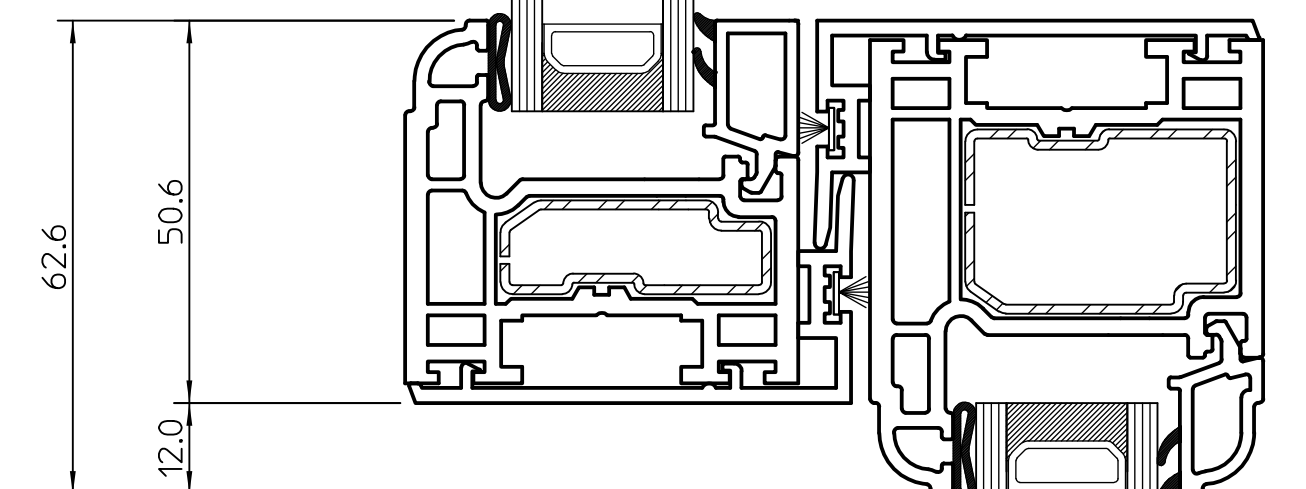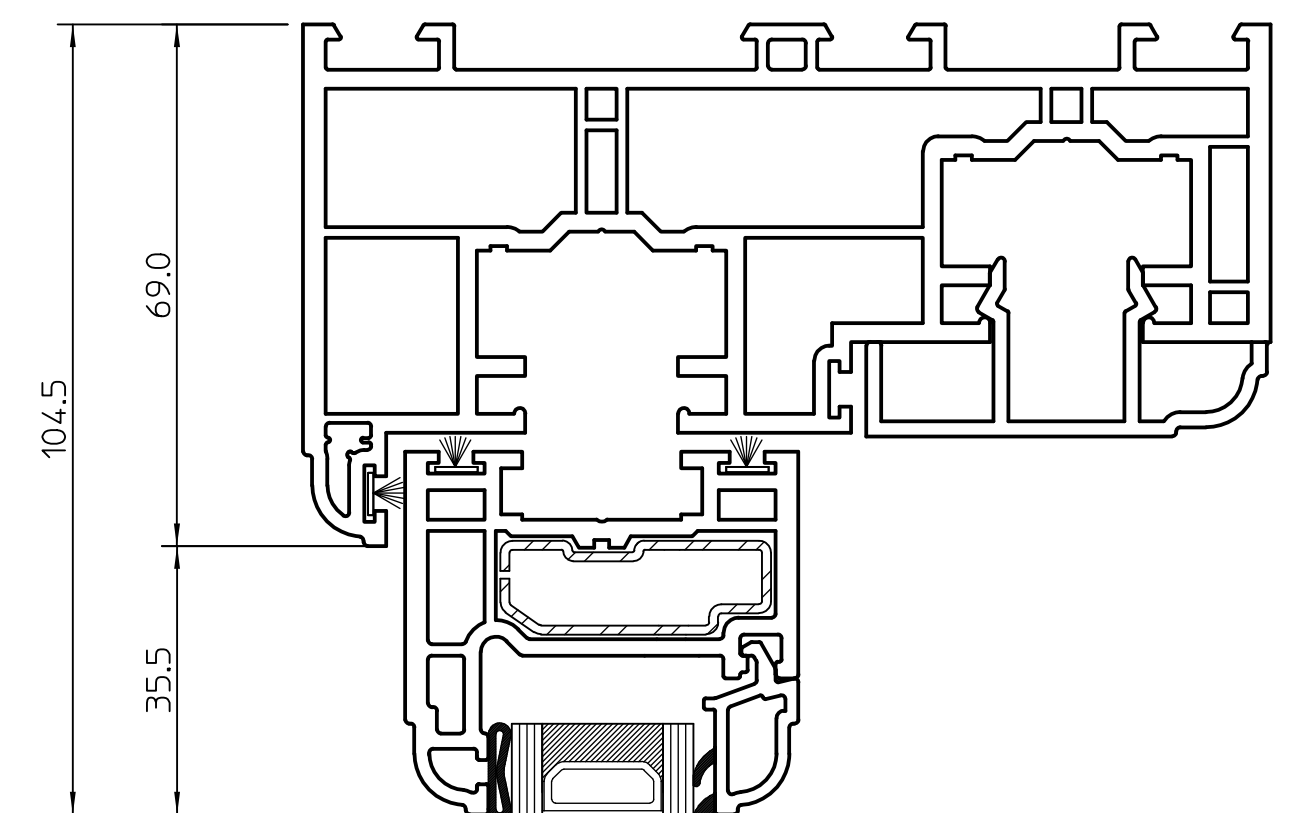

SECTION 'A-A'

Epwin Group

WINDOW SYSTEMS
DIVISION

Stafford Park 6, Telford, Shropshire TF3 3AT
Tel: 01952 290910 Fax: 01952 290460

A.				30/09/2021	G.G.
Title: QUICKSLIDE LEGACY VERTICAL SLIDER ELEVATION AND CROSS SECTIONS					
Drawn By:	Date:	Approved	Scale:	at A1	Drawing No:
G.G.	30/09/2021		1:10 & 1:1		7396
					Issue:
					A