


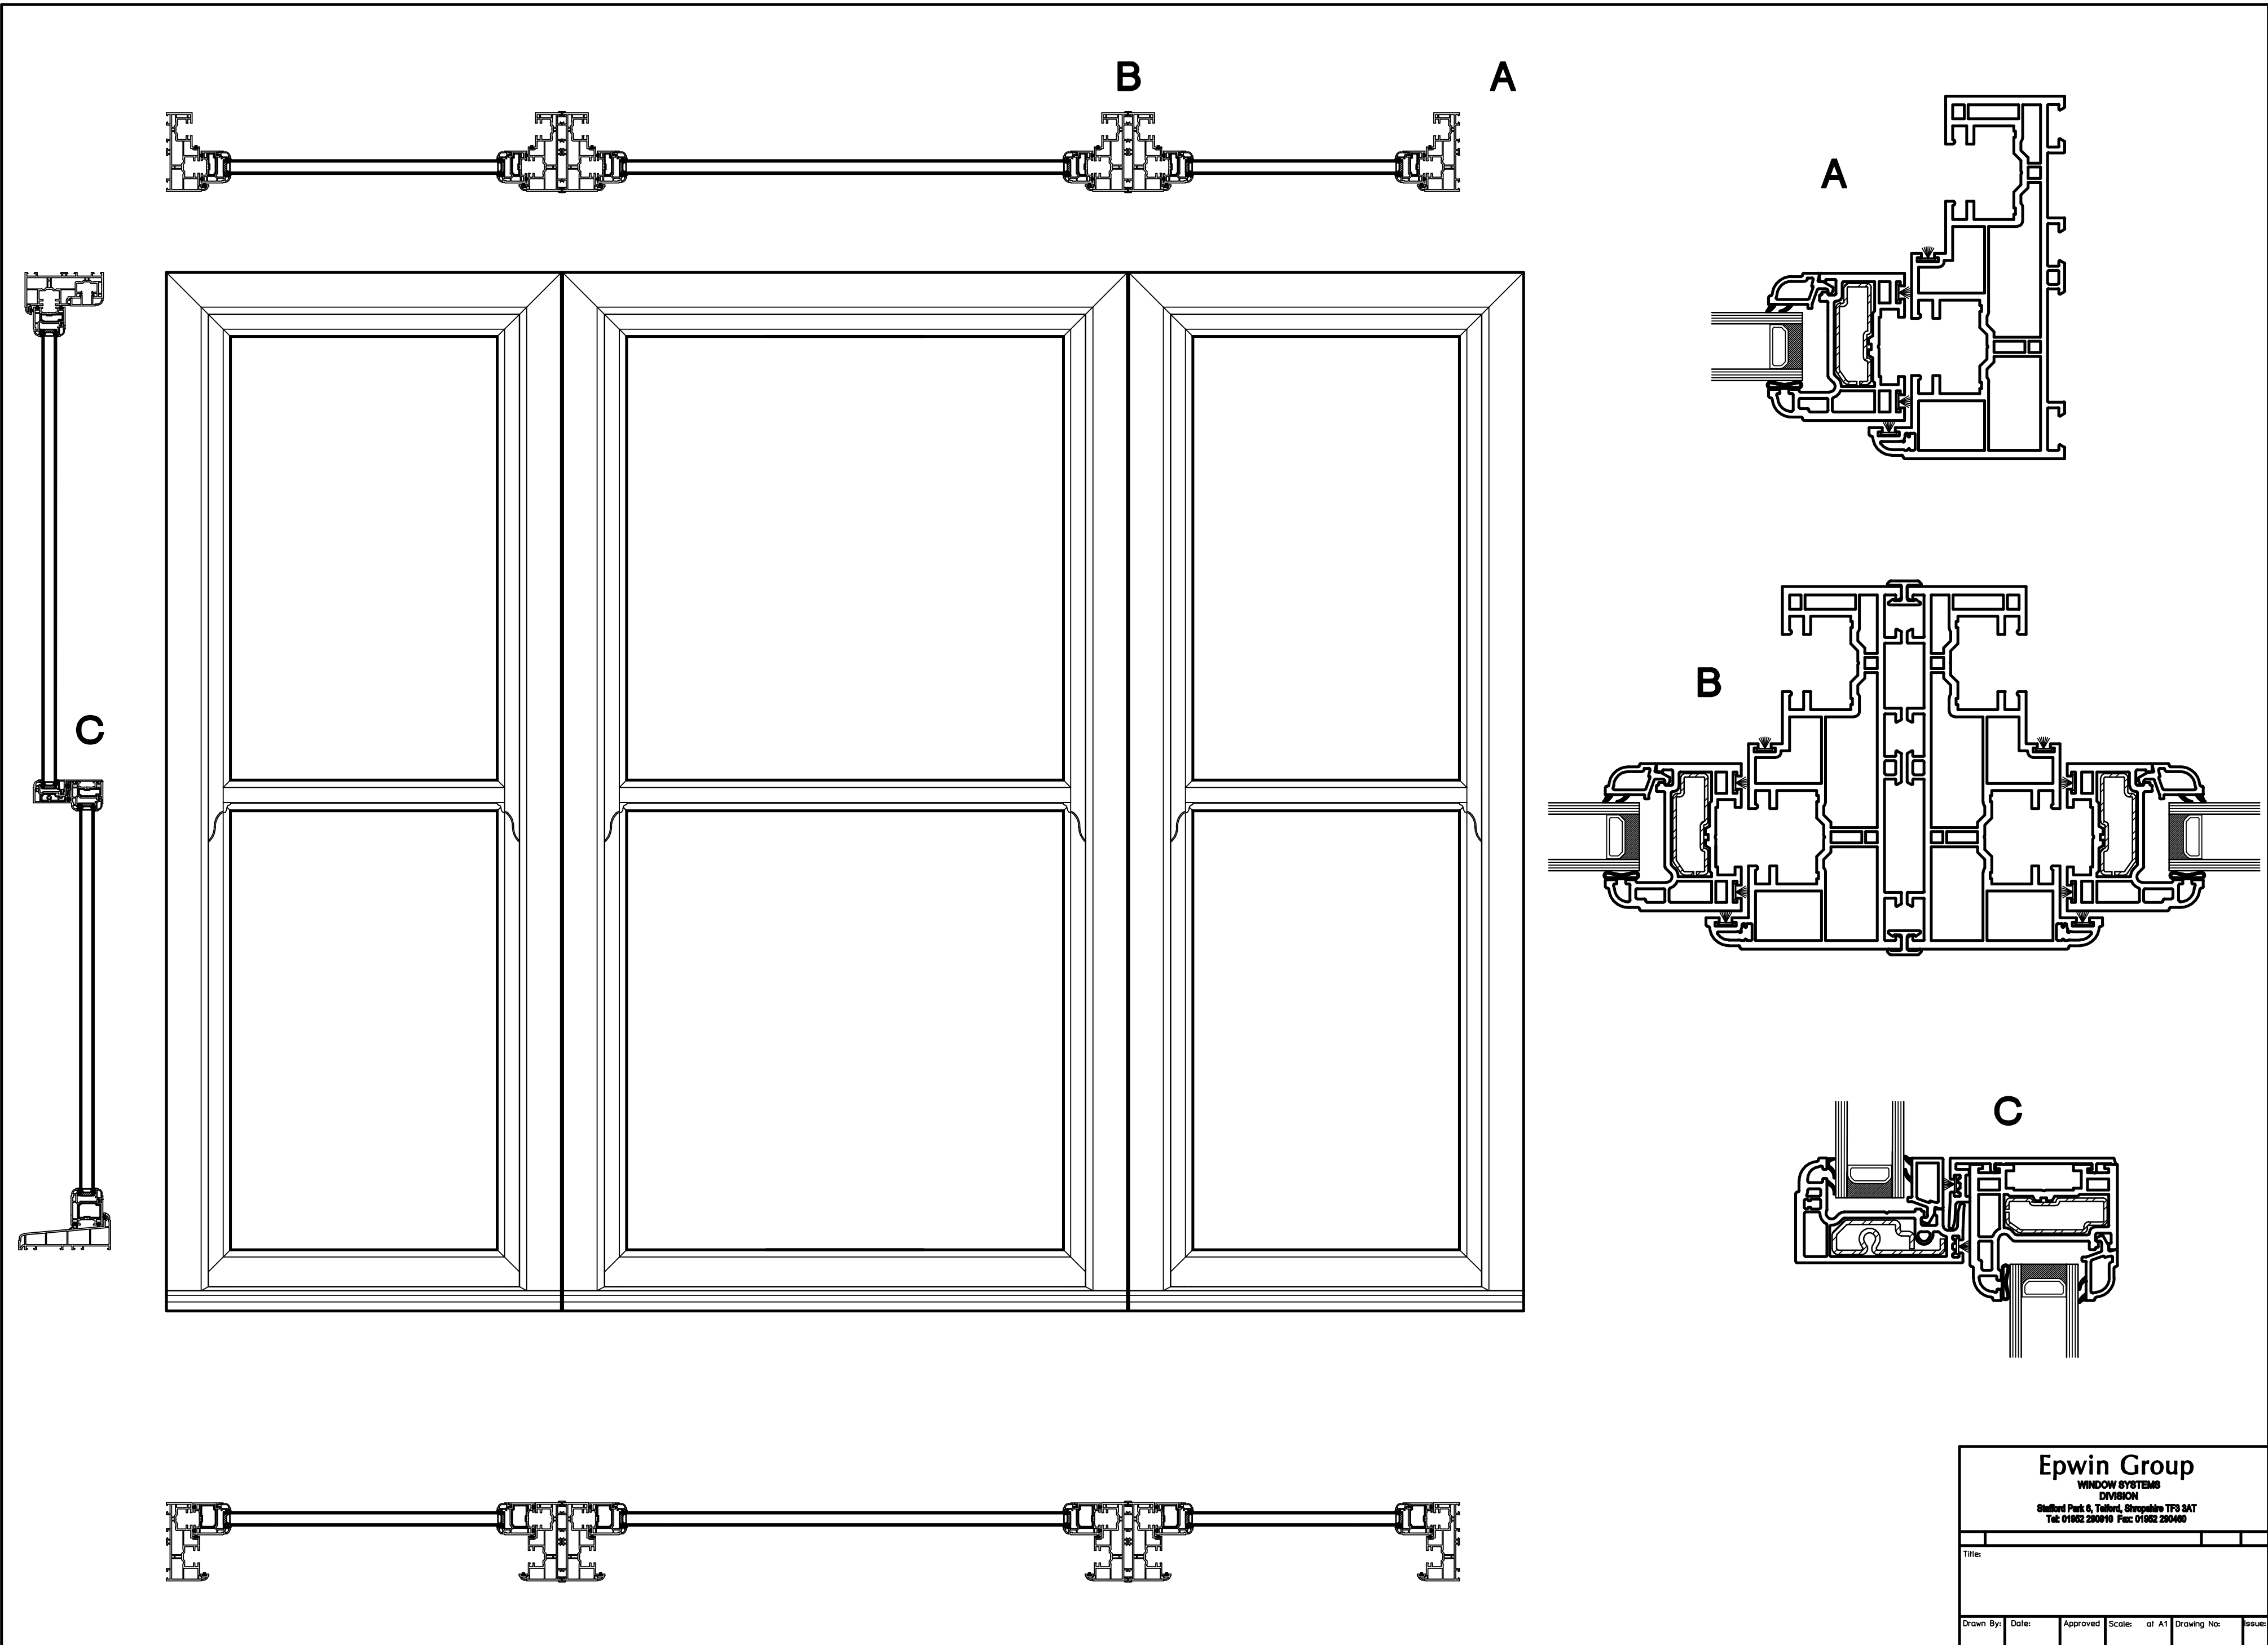

|   |       |          |        |       |             |
|---|-------|----------|--------|-------|-------------|
| <b>Epwin Group</b><br>WINDOW SYSTEMS<br>DIVISION<br>Stafford Park 6, Telford, Shropshire TF3 3AT<br>Tel: 01952 230910 Fax: 01952 230400 |       |          |        |       |             |
| Title:   |       |          |        |       |             |
| Drawn By:   | Date: | Approved | Scale: | at A1 | Drawing No: |
|   |       |          |        |       | Issues      |