


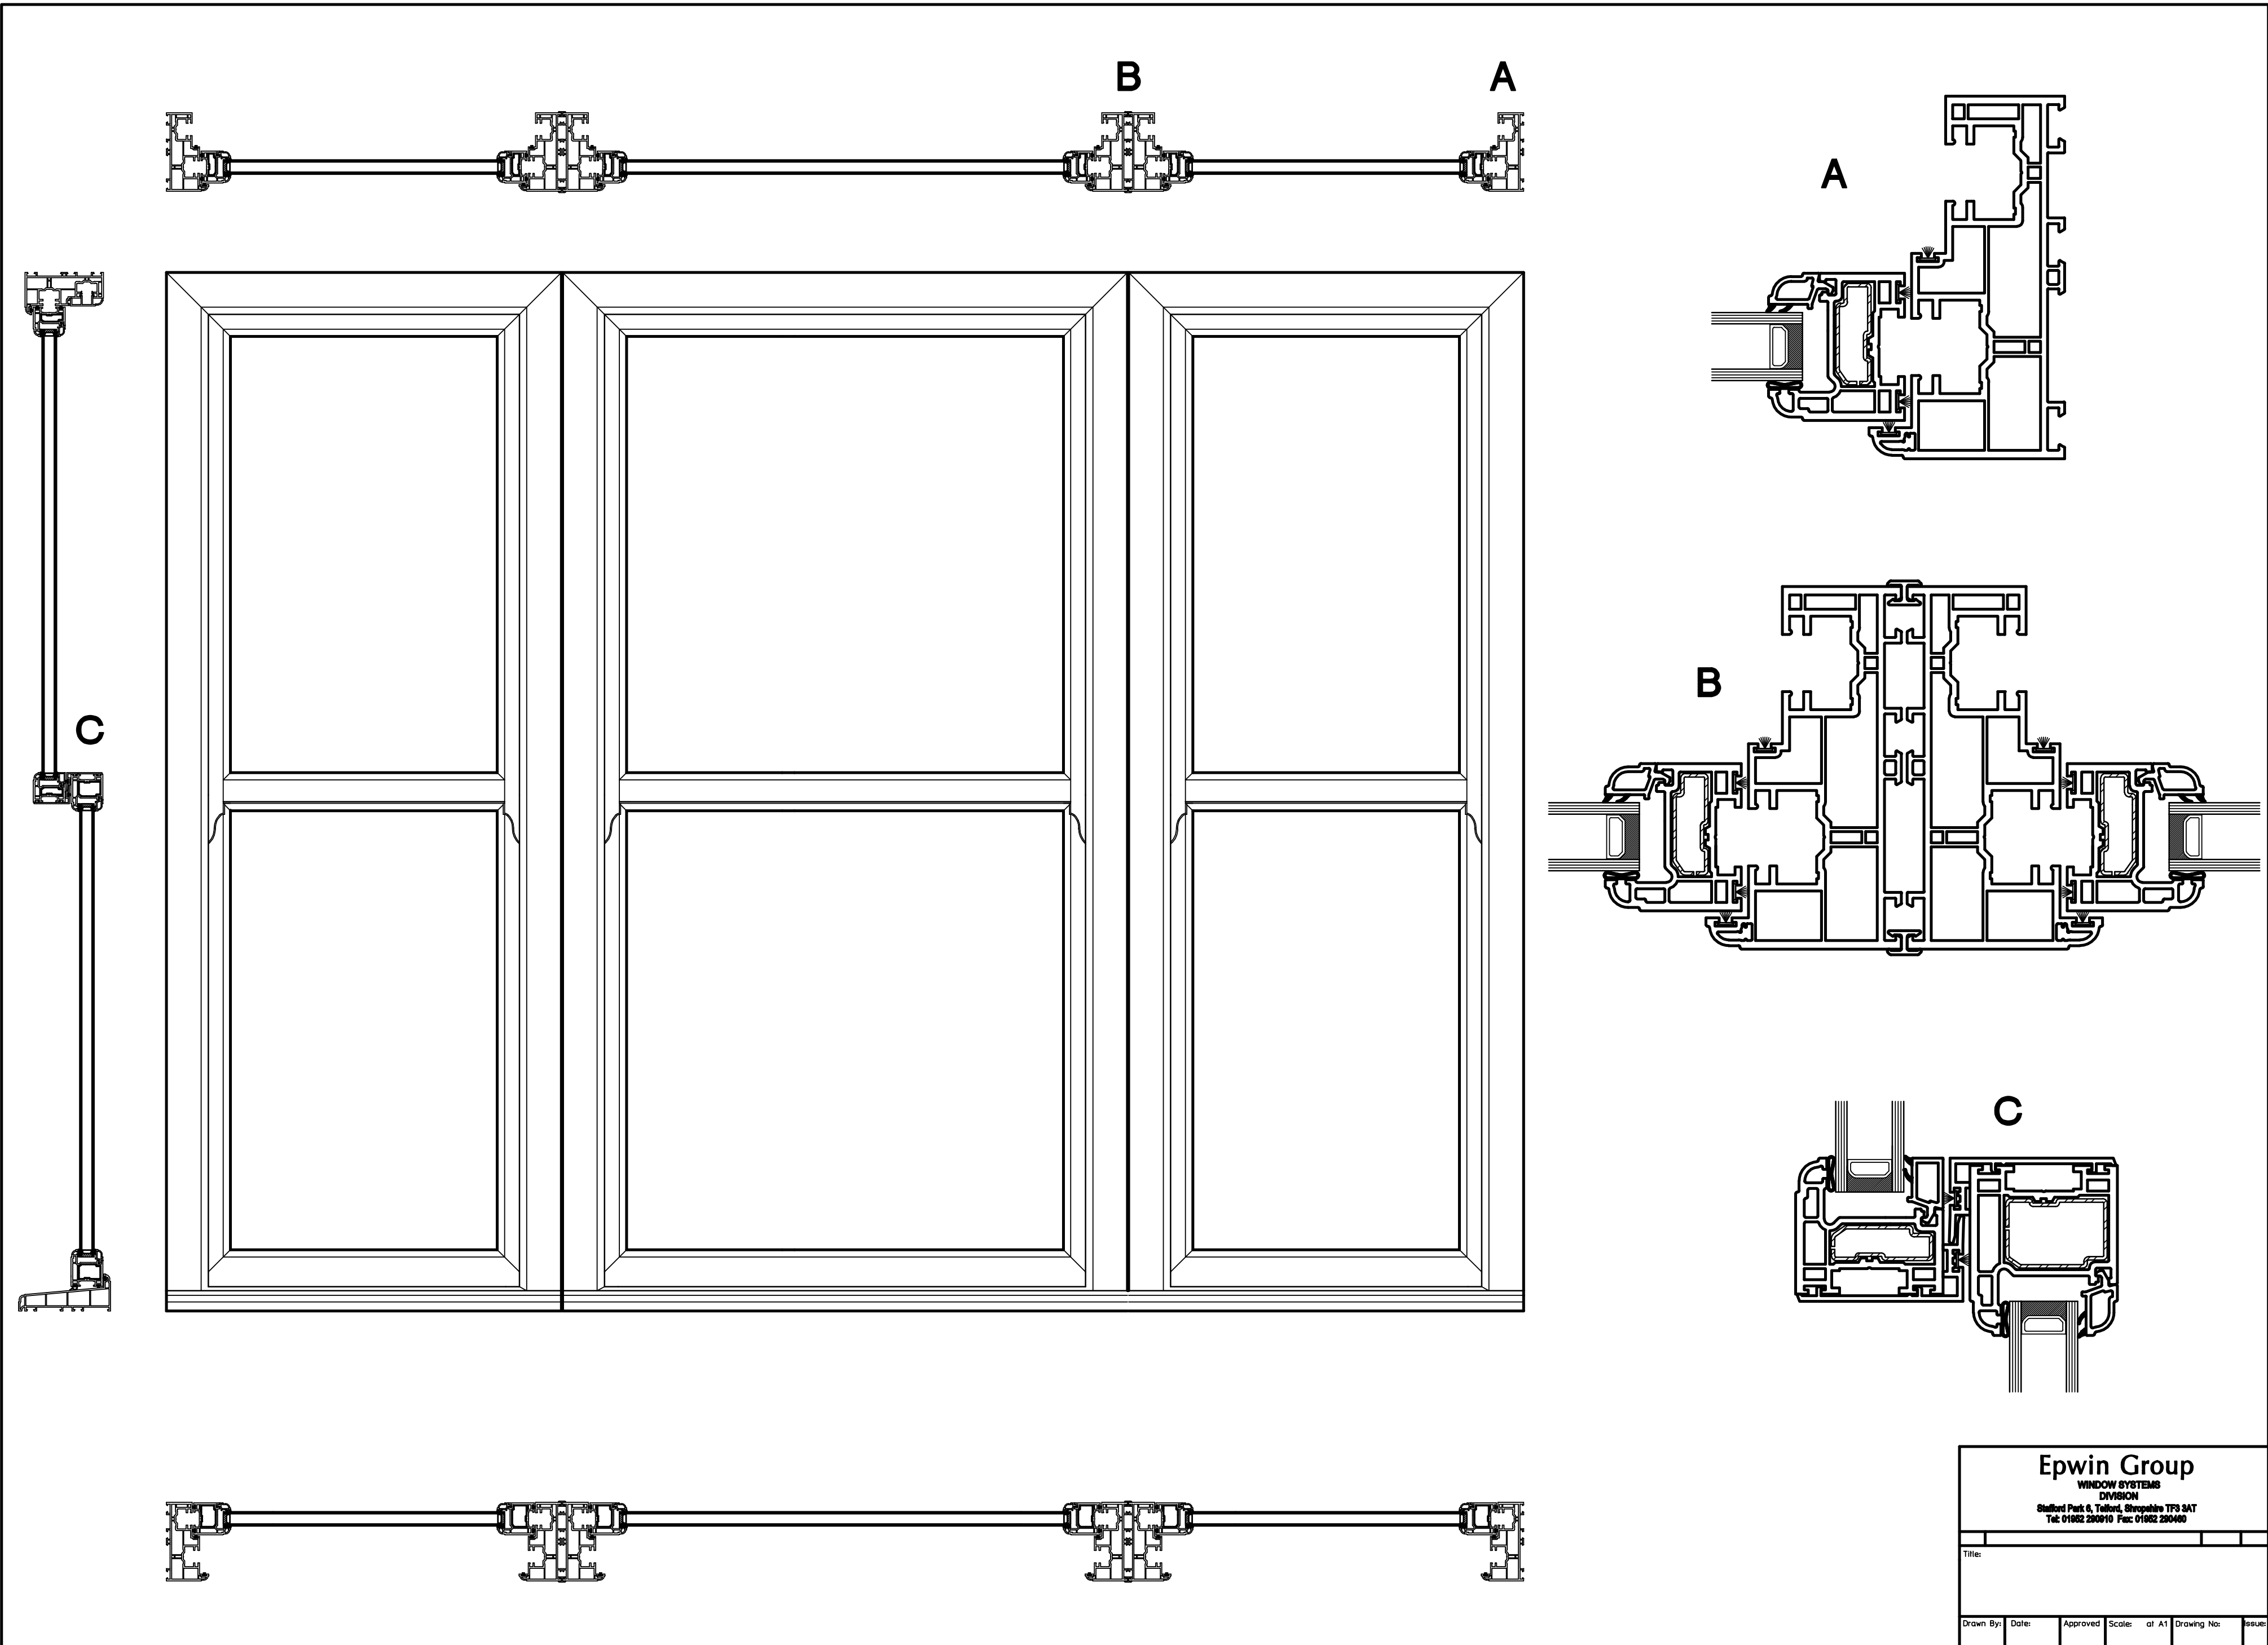

Epwin Group WINDOW SYSTEMS DIVISION Stafford Park 6, Telford, Shropshire TF3 3AT Tel: 01902 230910 Fax: 01902 230400					
Title:					
Drawn By:	Date:	Approved	Scale:	at A1	Drawing No:
					Issues